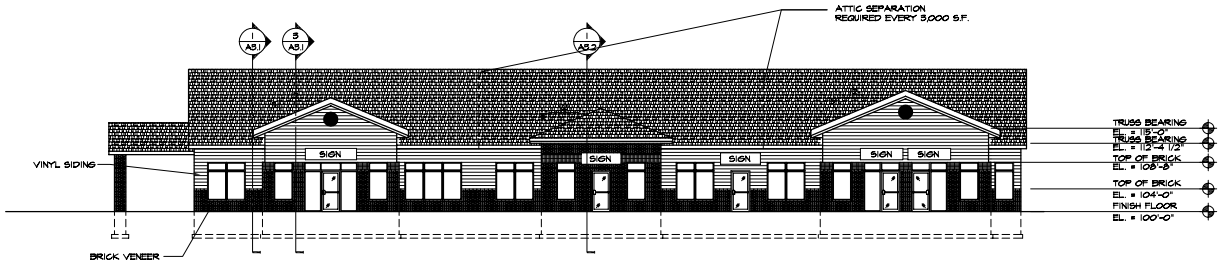

SOUTH ELEVATION

SCALE: 3/32" = 1'-0"

WEST ELEVATION

SCALE: 3/32" = 1'-0"

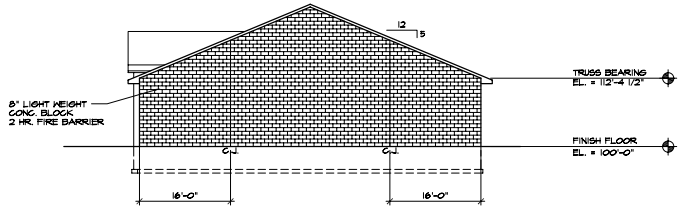

EAST ELEVATION

SCALE: 3/32" = 1'-0"

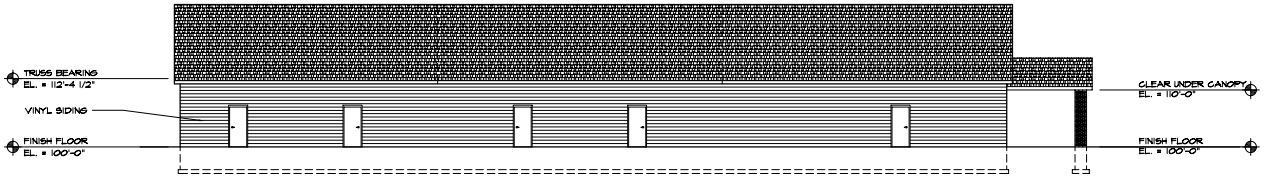

NORTH ELEVATION

SCALE: 3/32" = 1'-0"

4300 N. Richmond Street
Appleton, WI. 54913-5704
Phone: 920-734-5545
Toll Free: 800-452-2774
Fax: 920-734-3833
www.consolidated-const.com
contact@consolidated-const.com

CONSOLIDATED
-CONSTRUCTION CO.-

PROPOSED BUILDING FOR:

MEERDINK ASSOC. INC.

GREENVILLE, WISCONSIN

Issue	Date:	Revision:
0	4/20/06	ISSUED FOR CONSTRUCTION

Project No: 051183

Issue Date: 04/20/06

Drawn By: JRK

A2.1 | Issue # 0

ELEVATIONS